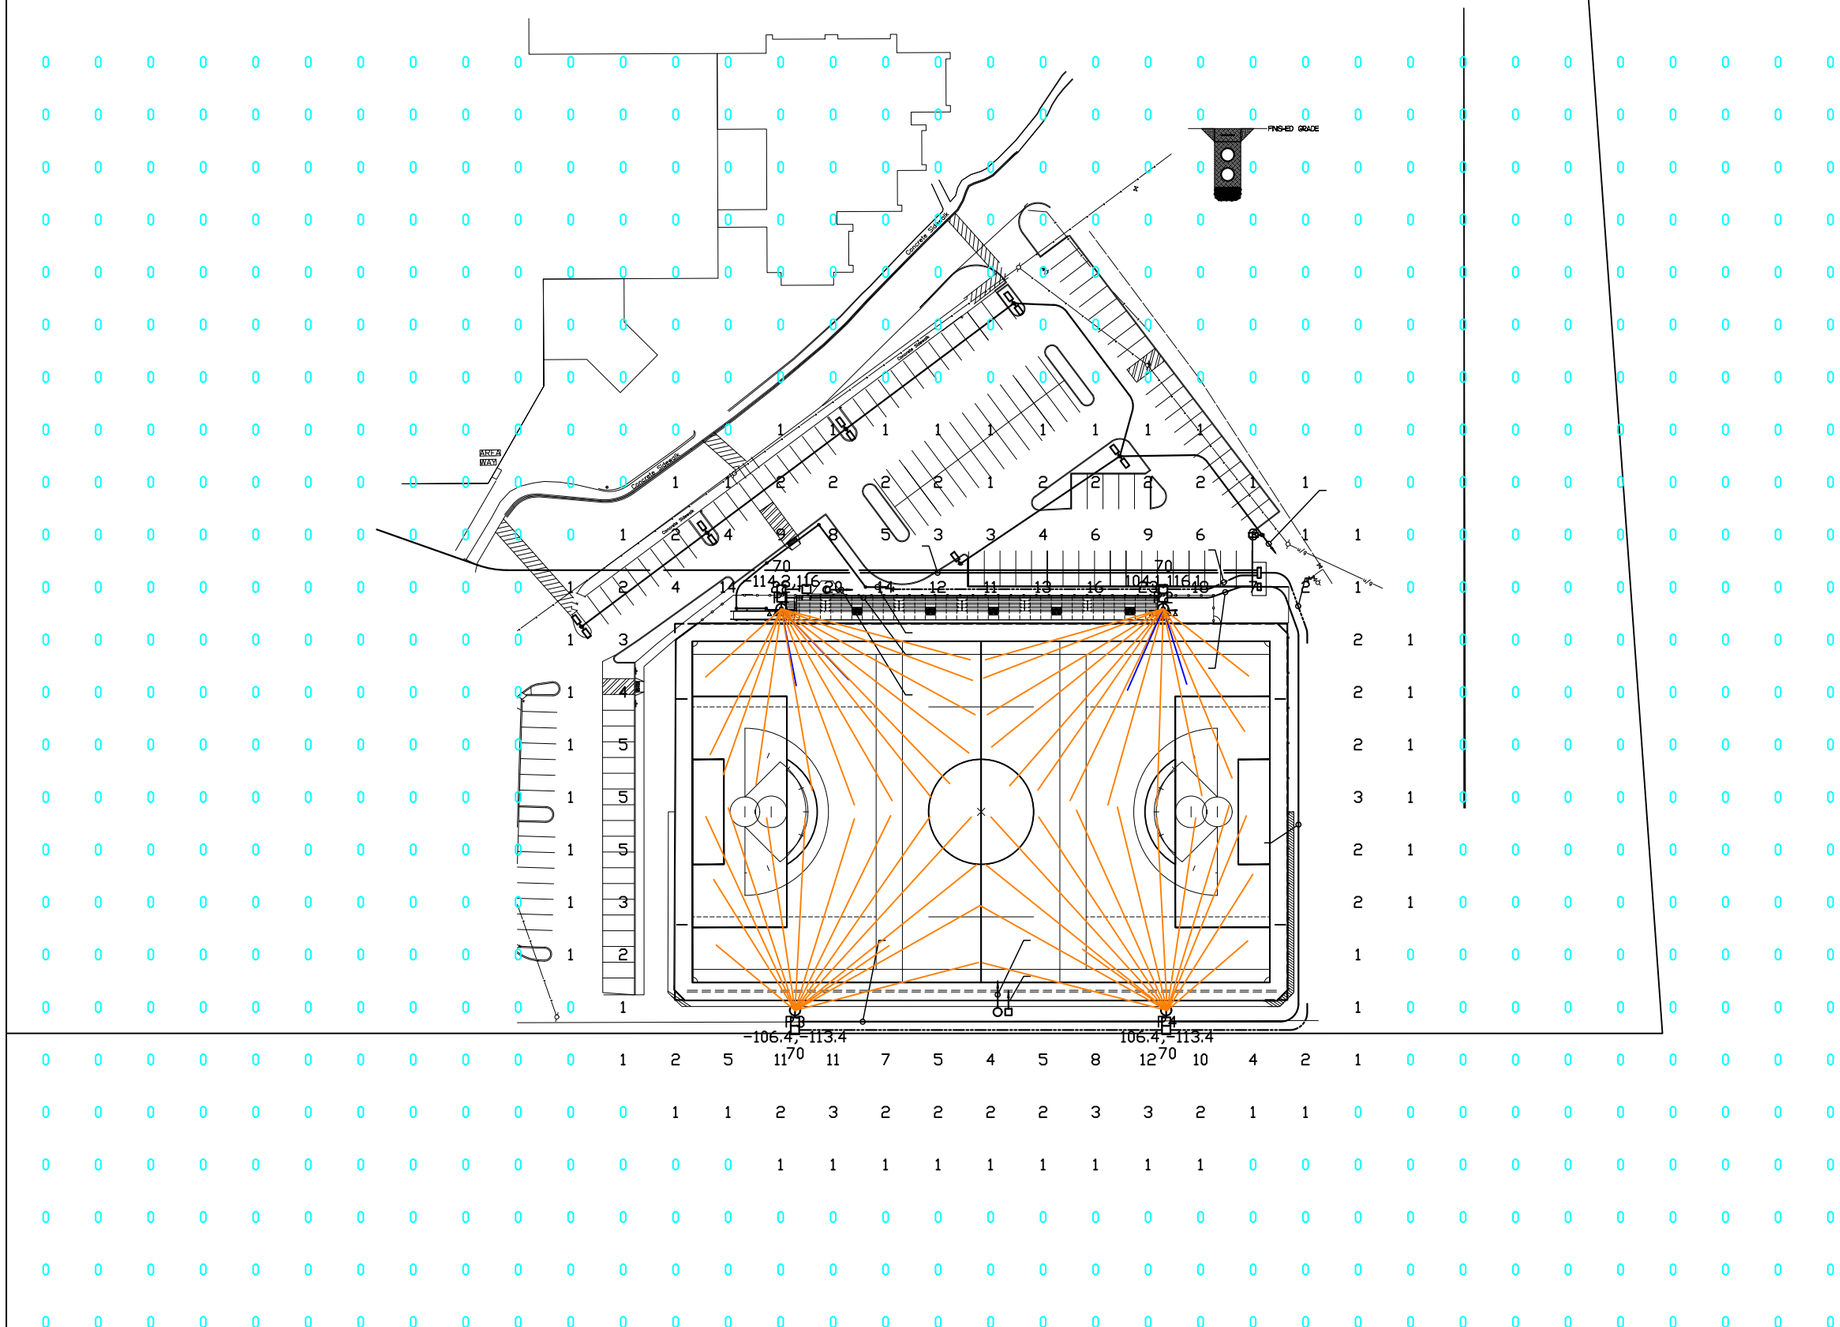

Blanket Spill
798 points at z=3, sp 30ft by 30ft
HORIZONTAL FOOTCANDLES

Average	1
Maximum	25
Minimum	0
Avg:Min	N/A
Max:Min	N/A
Coef Var	3.37
UnifGrad	N/A

TECHLINE SPORTS LIGHTING powered by GEOSPORT

PROUT SCHOOL
WAKEFIELD, RI
SOCCER

1. THIS LIGHTING DESIGN IS BASED ON INFORMATION SUPPLIED BY OTHERS.SITE DETAILS PROVIDED HEREON ARE REPRODUCED ONLY AS A VISUALIZATION AID. FIELD DEVIATIONS MAY SIGNIFICANTLY AFFECT PREDICTED PERFORMANCE. PRIOR TO INSTALLATION, CRITICAL SITE INFORMATION (POLE LOCATIONS, ORIENTATION, MOUNTING HEIGHT, ETC.) SHOULD BE COORDINATED WITH THE CONTRACTOR AND/OR SPECIFIER RESPONSIBLE FOR THE PROJECT.
2. LUMINAIRE DATA IS TESTED TO INDUSTRY STANDARDS UNDER LABORATORY CONDITIONS. OPERATING VOLTAGE AND NORMAL MANUFACTURING TOLERANCES OF LAMP, BALLAST, AND LUMINAIRE MAY AFFECT FIELD RESULTS.
3. CONFORMANCE TO FACILITY CODE AND OTHER LOCAL REQUIREMENTS IS THE RESPONSIBILITY OF THE OWNER AND/OR THE OWNER'S REPRESENTATIVE.
4. CALCULATIONS DO NOT TAKE INTO CONSIDERATION ANY OBSTRUCTIONS OR LIGHTING POLLUTION CAUSED BY NEIGHBORING LIGHT SOURCES.

DRAWN BY:KBER
Date:7/1/2022
SCALE:NTS
Page:1 of 1
:21-3330-SPILL4